

ENLARGEMENT A

SCALE: 1"=20'-0"

LEGEND

- LAND FILL RECEPTACLE
- RECYCLING RECEPTACLE
- ORGANIC RECEPTACLE
- GREEN RECEPTACLE

NOTES:

1. RESIDENTIAL LANDFILL, RECYCLING AND ORGANIC SERVICE CARTS, TYP. PER EACH SINGLE FAMILY RESIDENTIAL PROPERTY
2. EACH SINGLE-FAMILY RESIDENTIAL PROPERTY LANDFILL, RECYCLING, AND ORGANIC SERVICE CARTS MUST BE STORED ON PRIVATE PROPERTY AND SCREENED FROM PUBLIC VIEW BY A SOLID FENCE, A WALL OR A GARAGE.



MATCHLINE - SEE SHEET 2

OCEAN KAMP

OCEANSIDE, CA

TRASH RECEPTACLE PICK UP EXHIBIT

TRUMARK HOMES
450 NEWPORT CENTER DR., STE. 300, NEWPORT BEACH, CA 92660

gmp
3176 Lionshead Ave.
Suite 102
Carlsbad, CA 92010
gmplandarch.com
T 858 558 8977

50 25 0 50 100 200
SCALE: 1"=50'-0"


SHEET 1 OF 4

PLOT DATE: June-01-2026



ENLARGEMENT B

SCALE: 1"=20'-0"

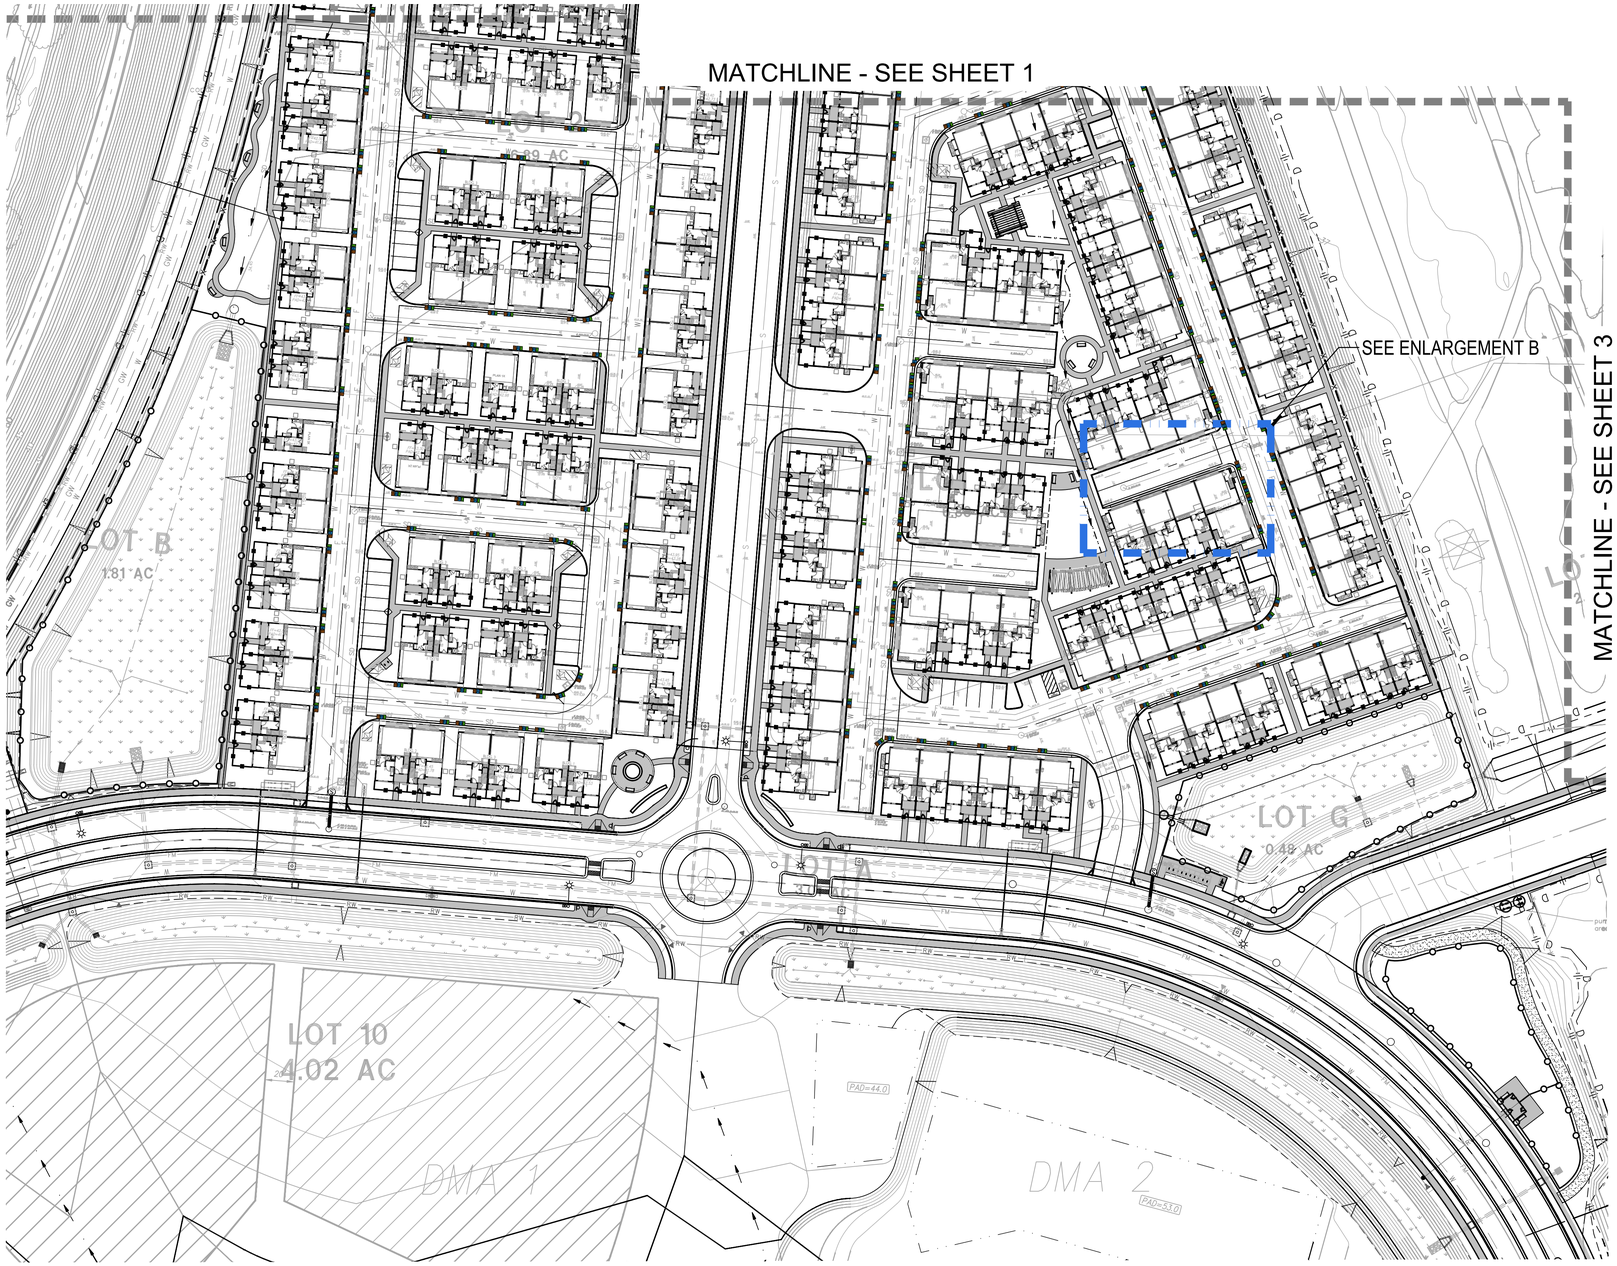

LEGEND

- LAND FILL RECEPTACLE
- RECYCLING RECEPTACLE
- ORGANIC RECEPTACLE
- GREEN RECEPTACLE

NOTES:

1. RESIDENTIAL LANDFILL, RECYCLING AND ORGANIC SERVICE CARTS, TYP. PER EACH SINGLE FAMILY RESIDENTIAL PROPERTY
2. EACH SINGLE-FAMILY RESIDENTIAL PROPERTY LANDFILL, RECYCLING, AND ORGANIC SERVICE CARTS MUST BE STORED ON PRIVATE PROPERTY AND SCREENED FROM PUBLIC VIEW BY A SOLID FENCE, A WALL OR A GARAGE.

OCEAN KAMP

OCEANSIDE, CA

TRASH RECEPTACLE PICK UP EXHIBIT


TRUMARK HOMES
450 NEWPORT CENTER DR., STE. 300, NEWPORT BEACH, CA 92660

gmp
3176 Lionshead Ave.
Suite 102
Carlsbad, CA 92010
gmplandarch.com
T 858 558 8977

50 25 0 50 100 200
SCALE: 1"=50'-0"

SHEET 2 OF 4

PLOT DATE: June-01-2026

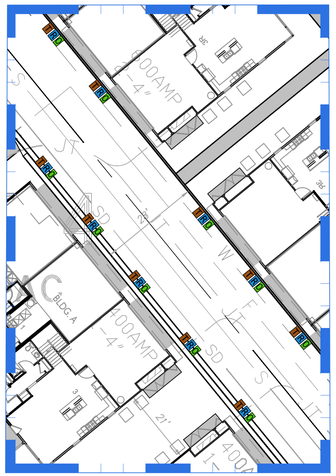


ENLARGEMENT C SCALE: 1"=20'-0"

LEGEND

- LAND FILL RECEPTACLE
- RECYCLING RECEPTACLE
- ORGANIC RECEPTACLE
- GREEN RECEPTACLE

NOTES:

1. RESIDENTIAL LANDFILL, RECYCLING AND ORGANIC SERVICE CARTS, TYP. PER EACH SINGLE FAMILY RESIDENTIAL PROPERTY
2. EACH SINGLE-FAMILY RESIDENTIAL PROPERTY LANDFILL, RECYCLING, AND ORGANIC SERVICE CARTS MUST BE STORED ON PRIVATE PROPERTY AND SCREENED FROM PUBLIC VIEW BY A SOLID FENCE, A WALL OR A GARAGE.

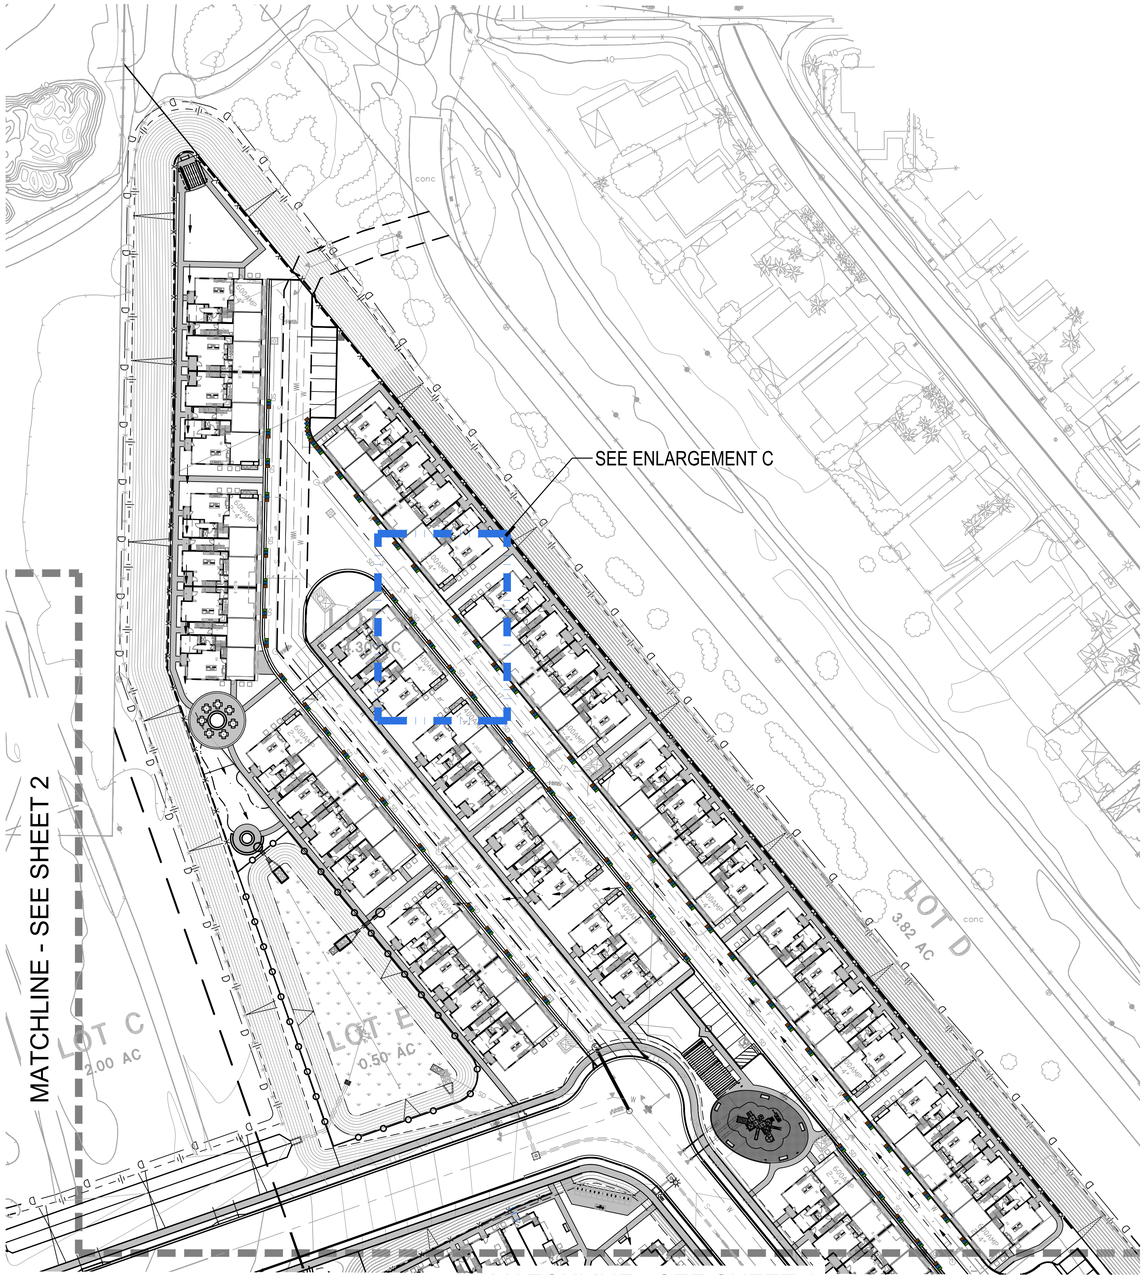

OCEAN KAMP

OCEANSIDE, CA

TRASH RECEPTACLE PICK UP EXHIBIT

TRUMARK HOMES
450 NEWPORT CENTER DR., STE. 300, NEWPORT BEACH, CA 92660

50 25 0 50 100 200
SCALE: 1"=50'-0"


SHEET 3 OF 4

gmp
3176 Lionshead Ave.
Suite 102
Carlsbad, CA 92010
gmplandarch.com
T 858 558 8977

PLOT DATE: June-01-2026




ENLARGEMENT D SCALE: 1"=20'-0"

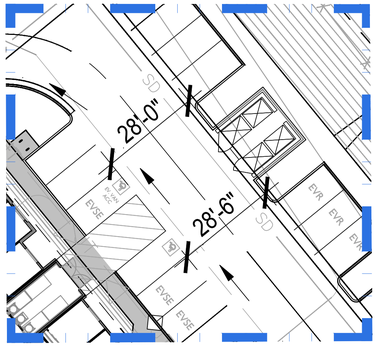

ENLARGEMENT E SCALE: 1"=20'-0"

LEGEND


- LAND FILL RECEPTACLE
- RECYCLING RECEPTACLE
- ORGANIC RECEPTACLE
- GREEN RECEPTACLE

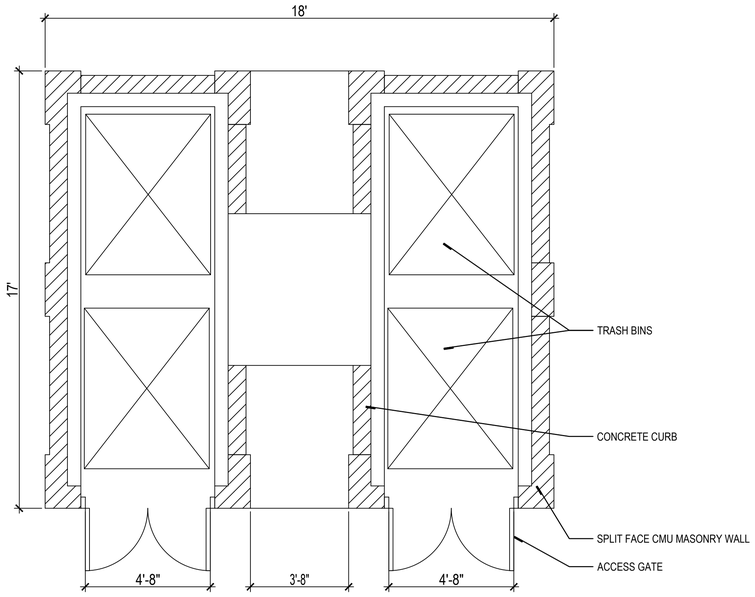

PLAN VIEW

A DOUBLE TRASH ENCLOSURE

MATCHLINE - SEE SHEET 3

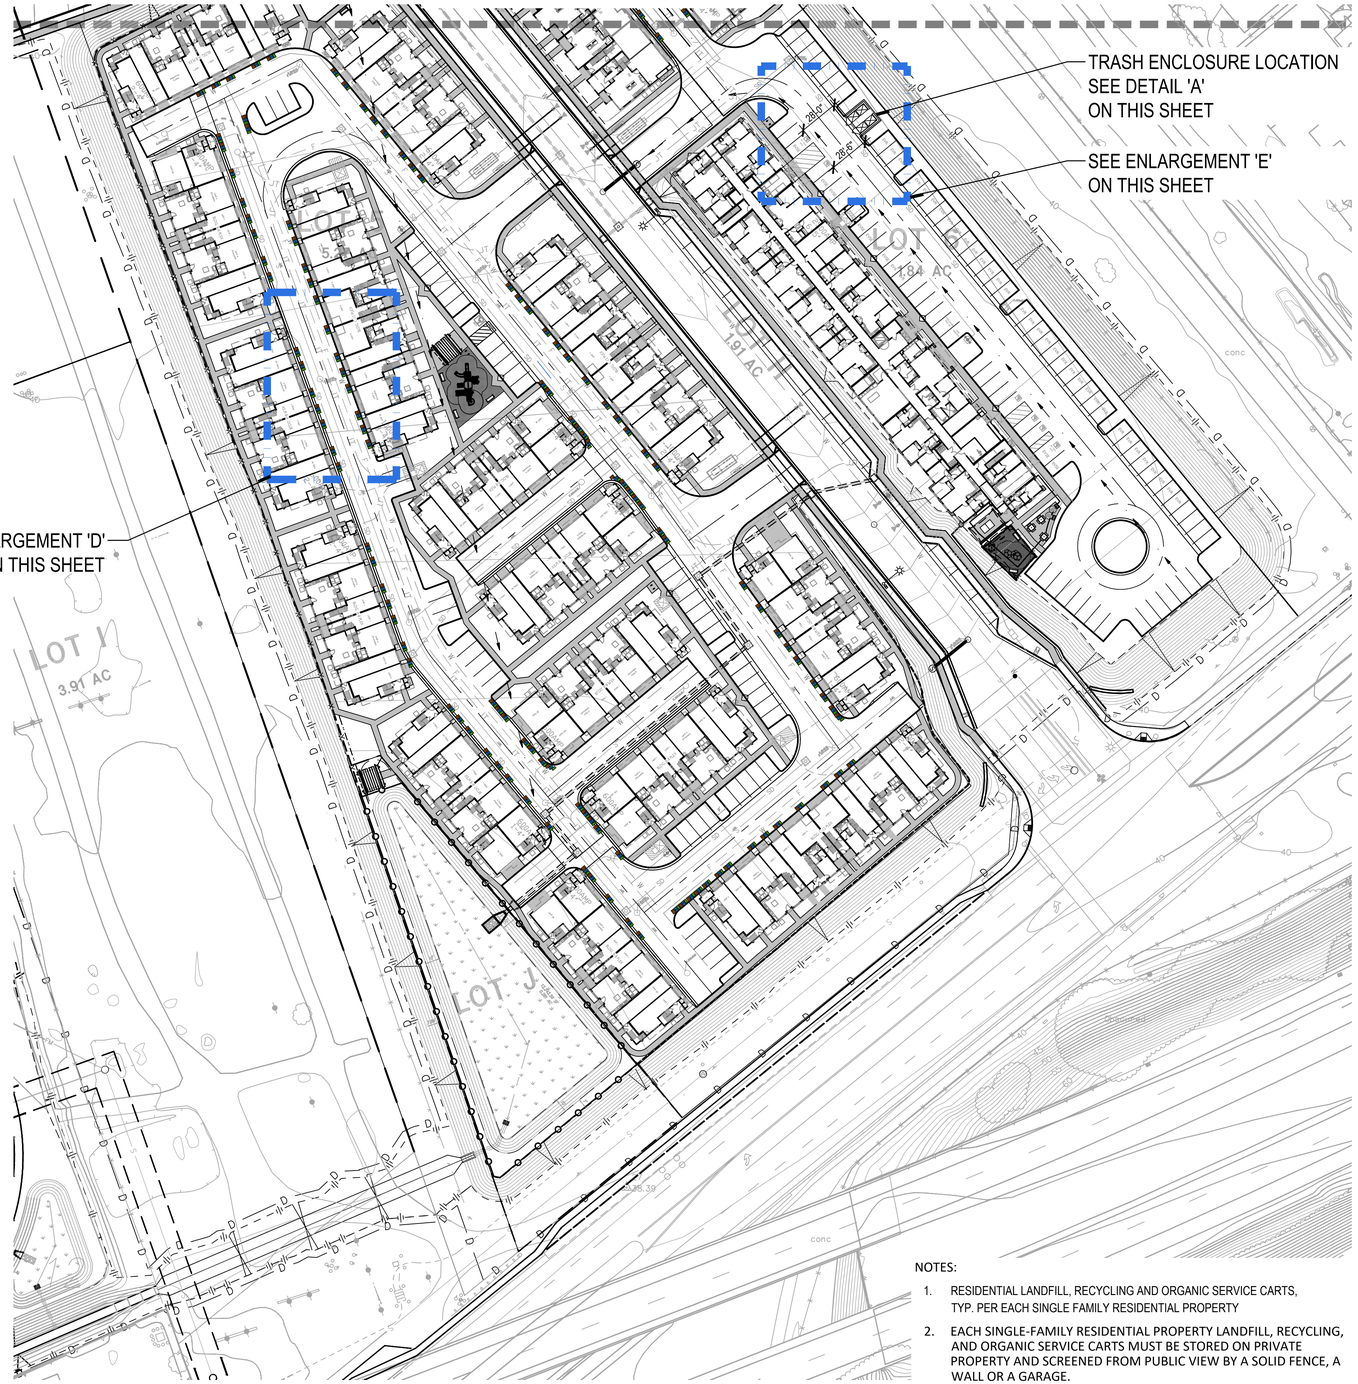

NOTES:

1. RESIDENTIAL LANDFILL, RECYCLING AND ORGANIC SERVICE CARTS, TYP. PER EACH SINGLE FAMILY RESIDENTIAL PROPERTY
2. EACH SINGLE-FAMILY RESIDENTIAL PROPERTY LANDFILL, RECYCLING, AND ORGANIC SERVICE CARTS MUST BE STORED ON PRIVATE PROPERTY AND SCREENED FROM PUBLIC VIEW BY A SOLID FENCE, A WALL OR A GARAGE.

OCEAN KAMP

OCEANSIDE, CA

TRASH RECEPTACLE PICK UP EXHIBIT

TRUMARK HOMES
450 NEWPORT CENTER DR., STE. 300, NEWPORT BEACH, CA 92660

50 25 0 50 100 200
SCALE: 1"=50'-0"

SHEET 4 OF 4

gmp
3176 Lionshead Ave.
Suite 102
Carlsbad, CA 92010
gmplandarch.com
T 858 558 8977

PLOT DATE: June-01-2026