TENTATIVE MAP T21-00002

VISTA WAY HOMES
FIRE ACCESS PLAN
ADA ACCESS PLAN

Approved By D. Parsons on 7/8/2022

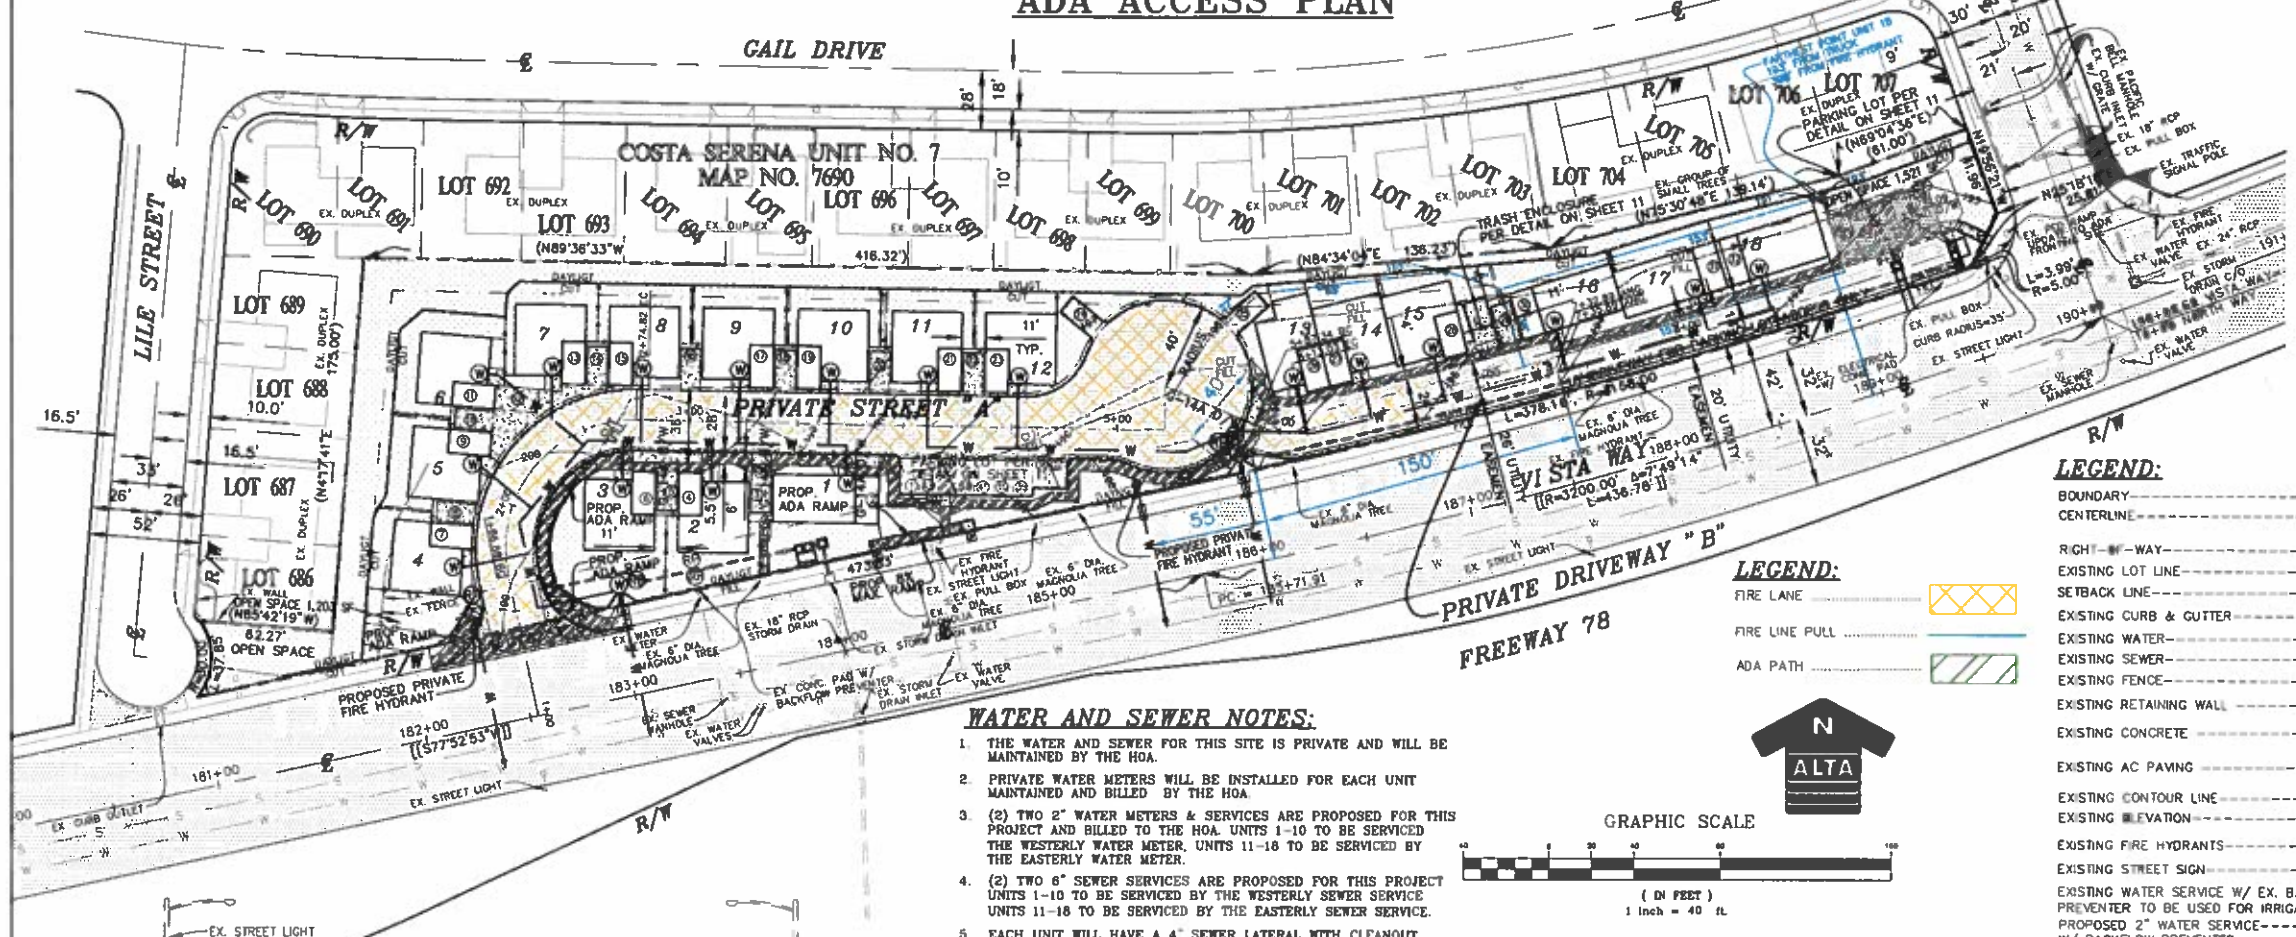
GAIL DRIVE
NORTH WAY
LILE STREET
COSTA SERENA UNIT NO. 7
MAP NO. 7690
PRIVATE STREET "A"
PRIVATE DRIVEWAY "B"
VISTA WAY
FREEWAY 78
PROPOSED PRIVATE FIRE HYDRANT
PROP. ADA RAMP
OPEN SPACE
TRASH ENCLOSURE PER DETAIL ON SHEET 11
EX. PARKING LOT PER DETAIL ON SHEET 11
EX. STREET LIGHT
EX. FIRE HYDRANT
EX. WATER VALVE
EX. SEWER MANHOLE
EX. TRAFFIC SIGNAL POLE
EX. PULL BOX
EX. 18" RCP STORM DRAIN
EX. CONC. PAD W/ BACKFLOW PREVENTER
EX. STORM DRAIN INLET
EX. 6" DIA. MAGNOLIA TREE
EX. GROUP OF SMALL TREES
EX. DUPLEX
EX. FENCE
EX. WALL
EX. CURB OUTLET
EX. CURB & GUTTER
EX. 24" RCP
EX. STORM DRAIN
EX. ELECTRICAL PAD
EX. SIGN
EX. CURB RADIUS=35'
